

NEW SOLDIER CITY

SCHEDULE OF AREA:-


TOTAL AREA OF LAND = 244 ACRES 32 GUNTAS OR 10663779.68 SQ.FT

COMMERCIAL PLOTS

S.NO	TYPE	SIZE OF PLOT	NO. OF PLOT
01	FL	75' X 120' = 9000 SQ.FT OR 1000 SQ.YDS	24
02	SB	45' X 80' = 3600 SQ.FT OR 400 SQ.YDS	41
03	SR3	22'-6" X 80' = 1800 SQ.FT OR 200 SQ.YDS	62
04	SR2	25'-6" X 35' = 900 SQ.FT OR 100 SQ.YDS	89
05	SR1	20' X 50' = 1000 SQ.FT OR 111.11 SQ.YDS	112
06	SR	22'-6" X 40' = 900 SQ.FT OR 100 SQ.YDS	345
TOTAL			673

RESIDENTIAL PLOTS

S.NO	TYPE	SIZE OF PLOT	NO. OF PLOT
01	D	100' X 90' = 9000 SQ.FT OR 1000 SQ.YDS	28
02	C	60' X 90' = 5400 SQ.FT OR 600 SQ.YDS	50
03	E	50' X 90' = 4500 SQ.FT OR 500 SQ.YDS	48
04	F	30' X 90' = 2700 SQ.FT OR 300 SQ.YDS	82
05	A1	36' X 60' = 2160 SQ.FT OR 240 SQ.YDS	182
06	A	30' X 60' = 1800 SQ.FT OR 200 SQ.YDS	236
07	A2	45' X 40' = 1800 SQ.FT OR 200 SQ.YDS	162
08	R	24' X 45' = 1080 SQ.FT OR 120 SQ.YDS	1285
09	L1	24' X 40' = 960 SQ.FT OR 106.66 SQ.YDS	28
09	L	24' X 30' = 720 SQ.FT OR 80 SQ.YDS	506
TOTAL			2607

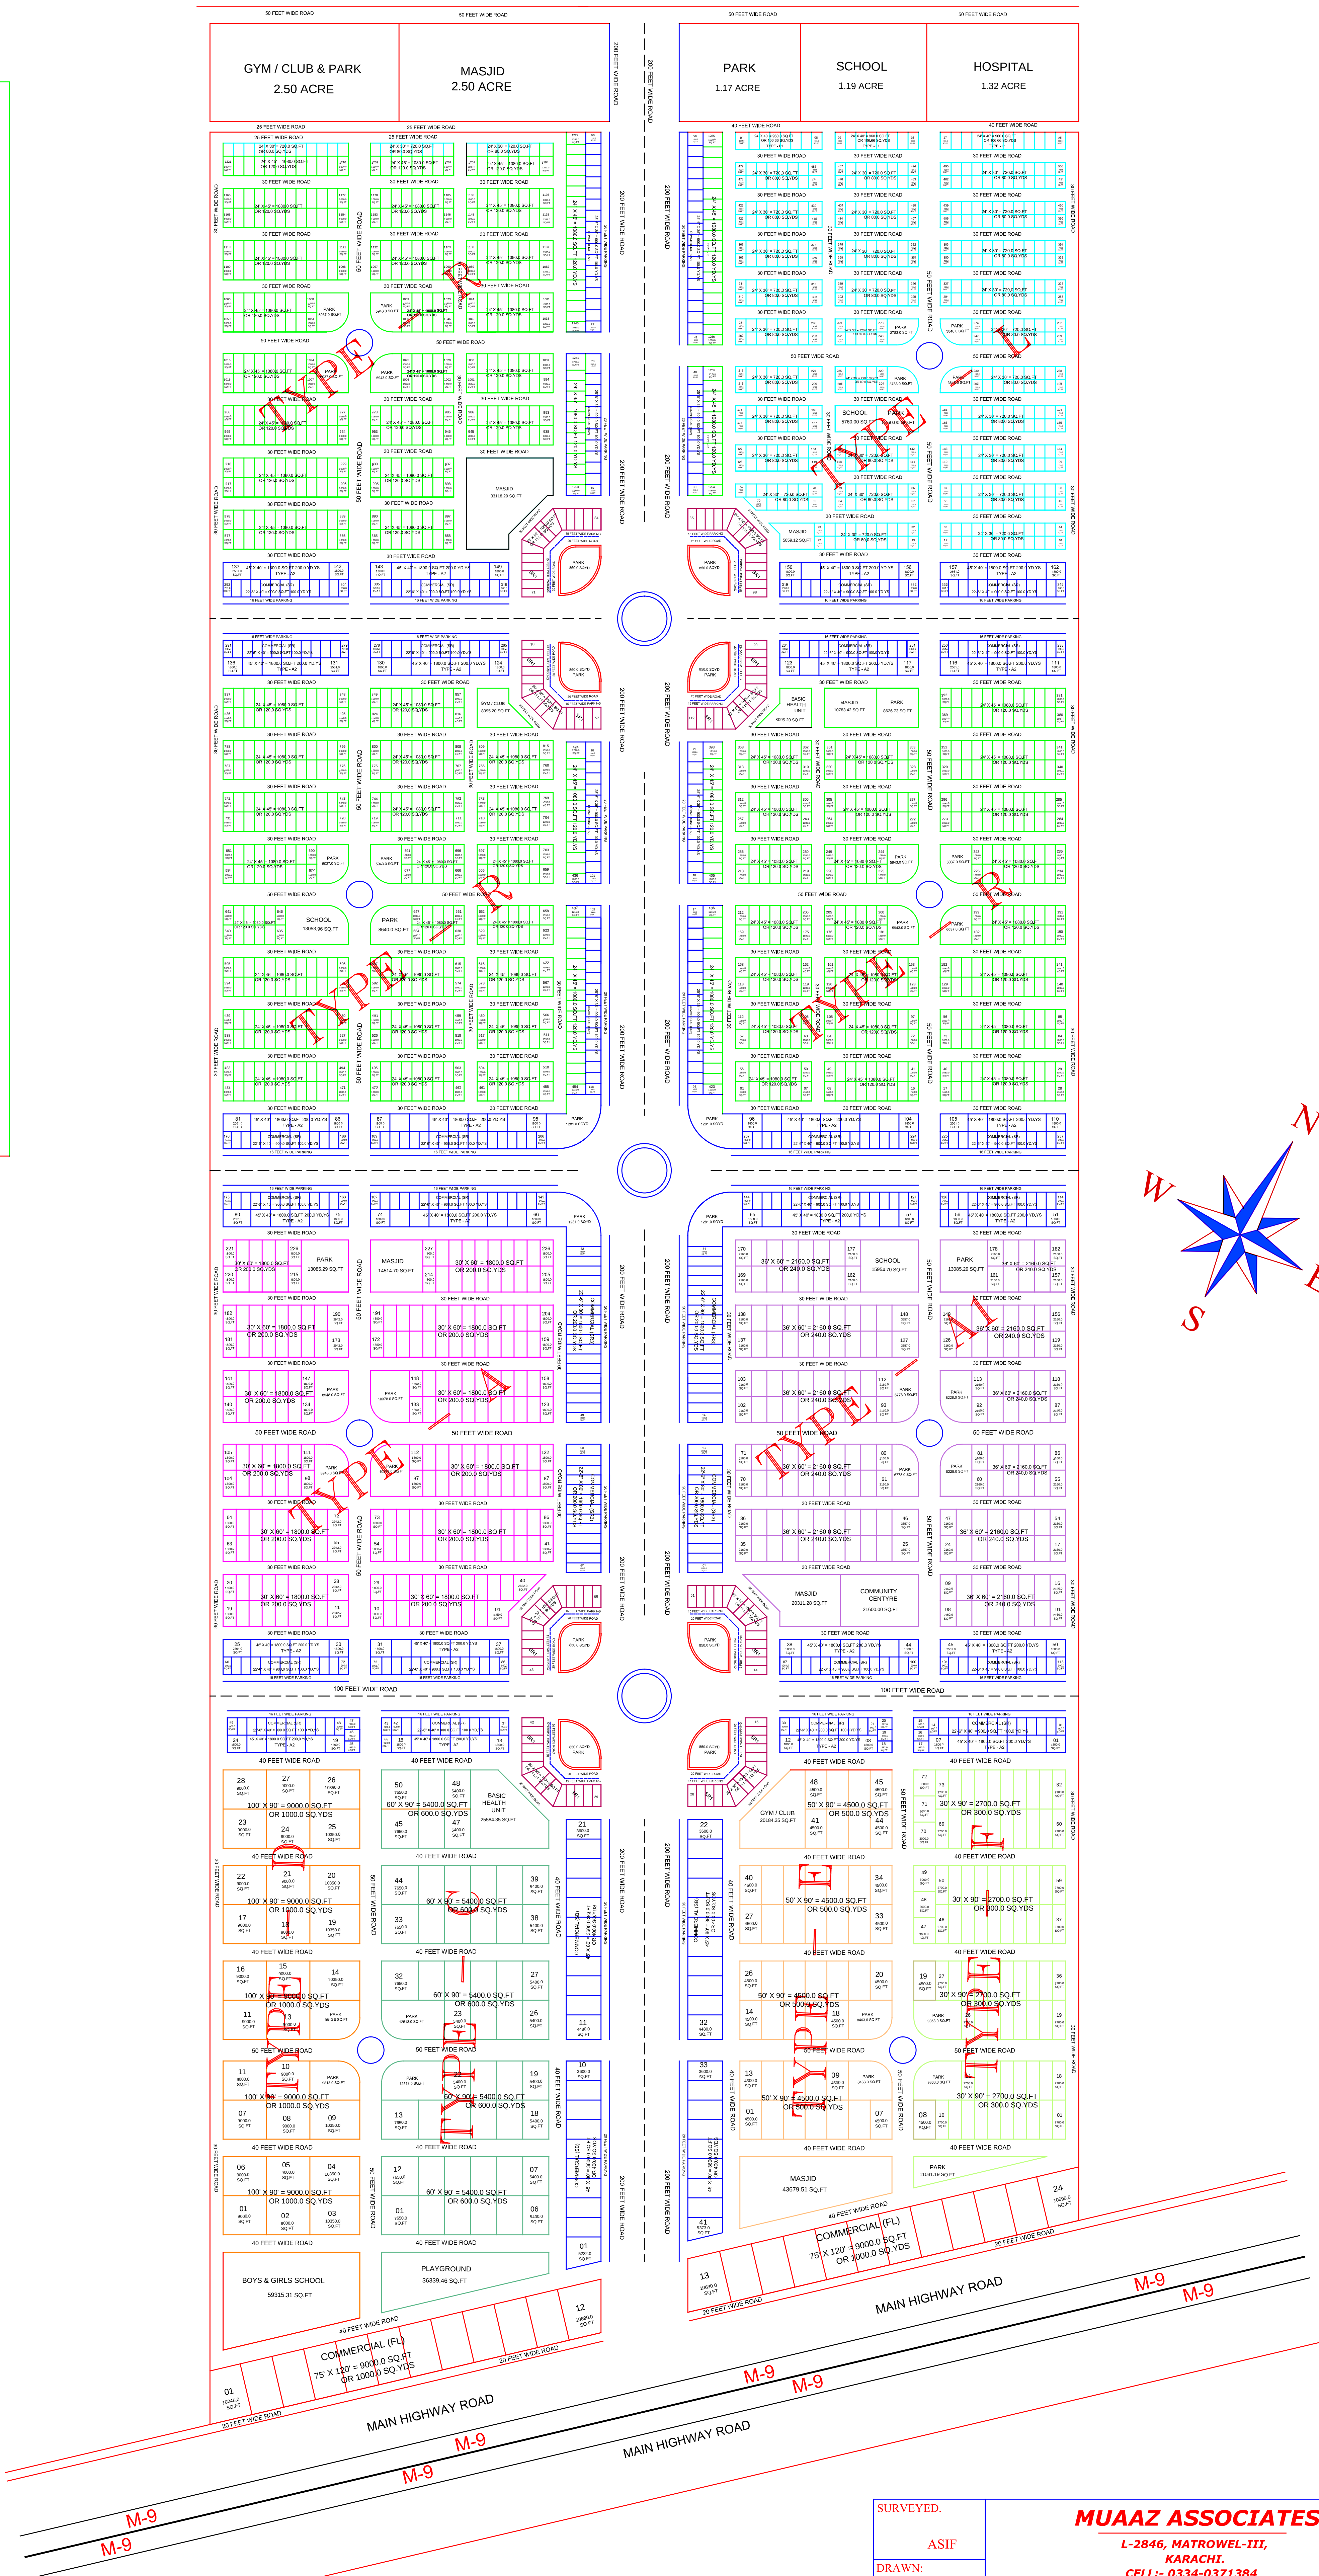

LAYOUT PLAN

SURVEYED.	ASIF	MUAAZ ASSOCIATES L-2846, MATROWEL-III, KARACHI. CELL:- 0334-0371384	
DRAWN:	FDS	CLIENT.	
CHECKED.	AMHM	TITLE.	
APPROVED.		TOPOGRAPHICAL SURVEY OF NEW SOLDIER CITY	
SCALE: 1" = 50'	DATE:	02-12-2024	DRAWING: